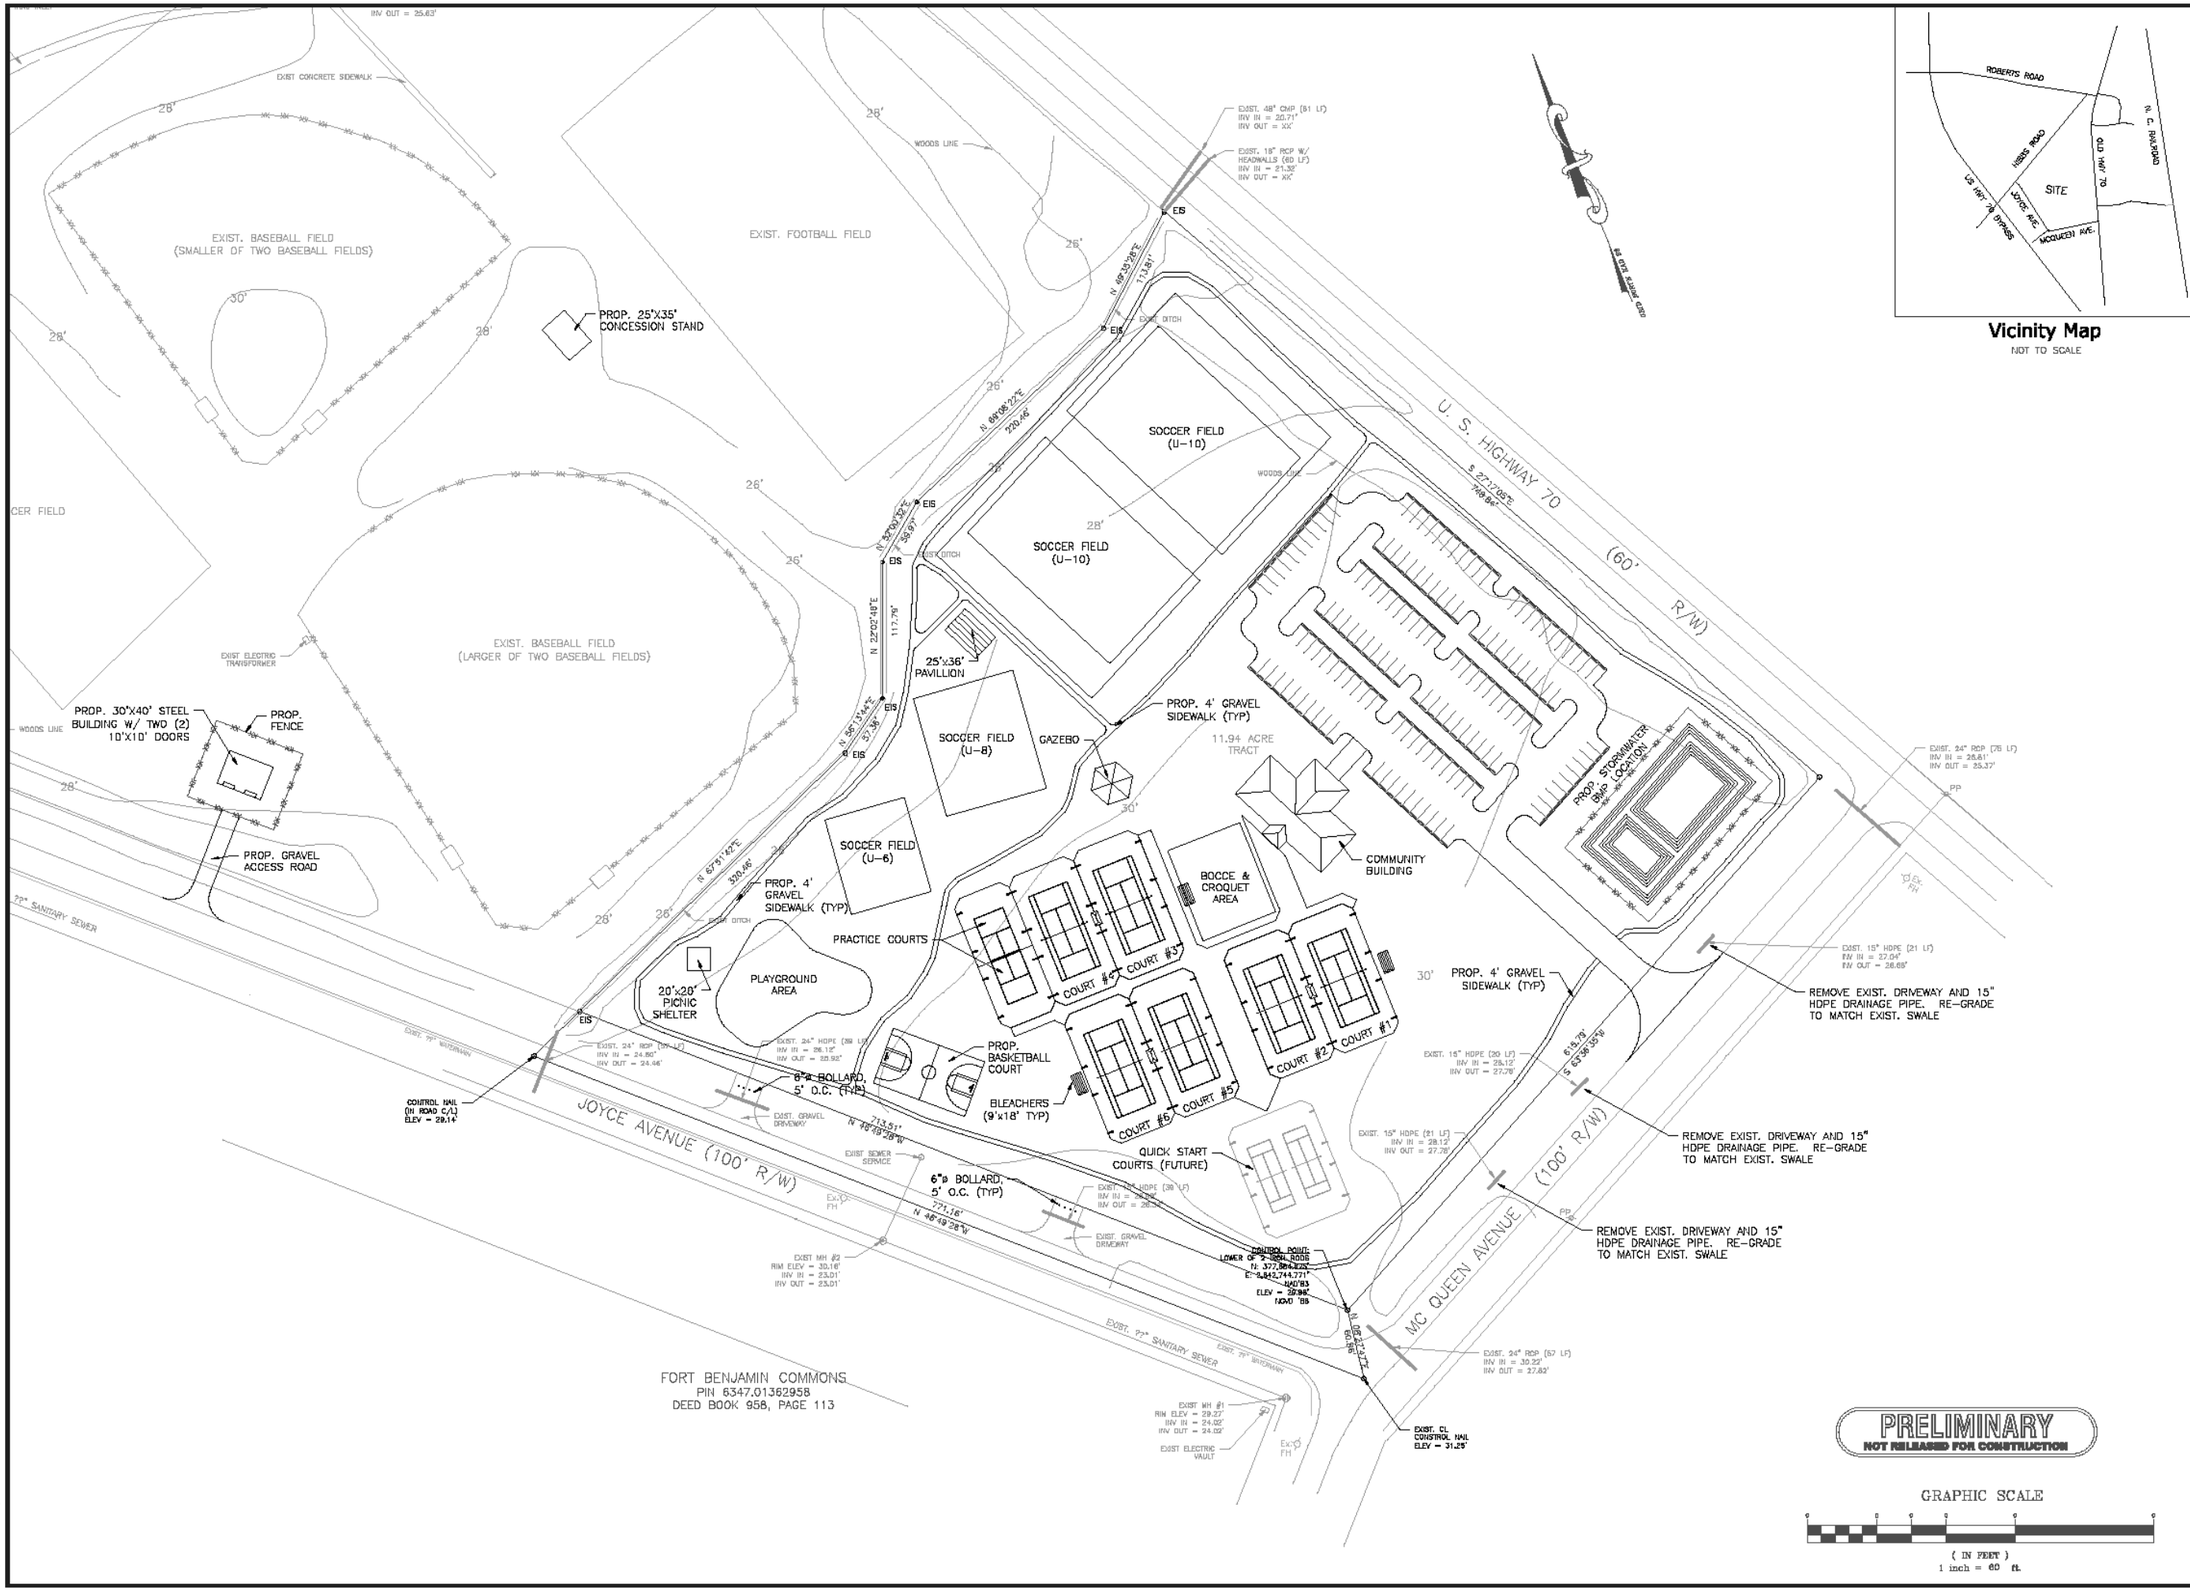

Vicinity Map
NOT TO SCALE

REVISIONS

Crystal Coast Engineering, P.A.
Civil and Environmental Consulting Engineers
David K. Newsom, PE
3817-3 FREEDOM WAY, HUBERT, N.C. 28539
PHONE: (910) 325-0006 ~ FAX: (910) 325-0060

GENERAL SITE PLAN

Newport Park – PRELIMINARY SITE LAYOUT PLAN (11.94 ACRE TRACT)

TOWN OF NEWPORT ~ CARTERET COUNTY

PREPARED FOR
CARTERET COUNTY, NC

SCALE:	1" = 60'
DATE:	SEPT 2008
PROJECT:	08-001
DRAWN BY:	BCA
SHEET	2/6

C:\Land Projects 2004\MISCELLANEOUS\dwg\tblock.dwg 1/25/2004 2:54:27 PM EST